



THE PORT AUTHORITY
OF NEW YORK AND NEW JERSEY

CONFORMED DRAWING
02/03/98
SIGNED AND SEALED
COPY IS KEPT ON FILE


ORIGINAL SIGNED & SEALED BY
A.Y.P.E. (OR R.A.)

**Joseph R. Loring
& Associates, Inc.**
consulting engineers
One Pennsylvania Plaza
New York, New York 10009-0043
Tel: (212) 363-7800, Fax: (212) 363-7380


THE OFFICE OF
DAVID
ELIOT
LEBOWITZ
P.C.

ARCHITECTS & PLANNERS
100 WEST STREET, NEW YORK, NY 10006
TEL: (212) 363-7800 FAX: (212) 363-7380

**LESLIE E. ROBERTSON
ASSOCIATES, P.L.L.P.**
CONSULTING STRUCTURAL ENGINEERS
200 EAST 42ND STREET
NEW YORK, NY 10017
TEL: (212) 693-8800 FAX: (212) 693-8800

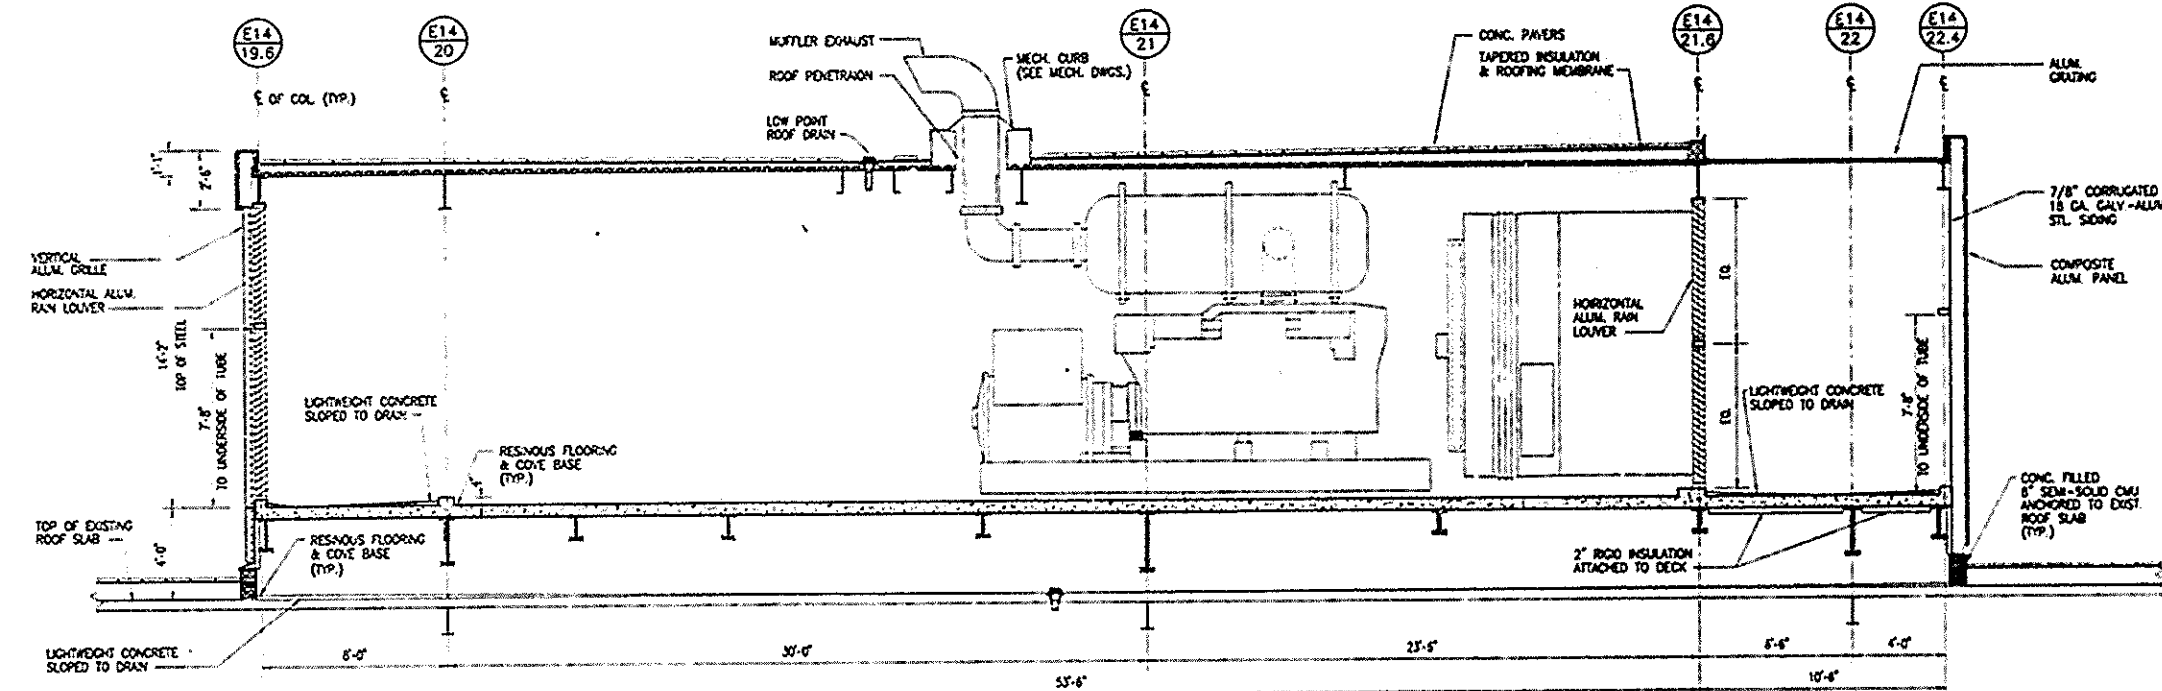

1 SECTION

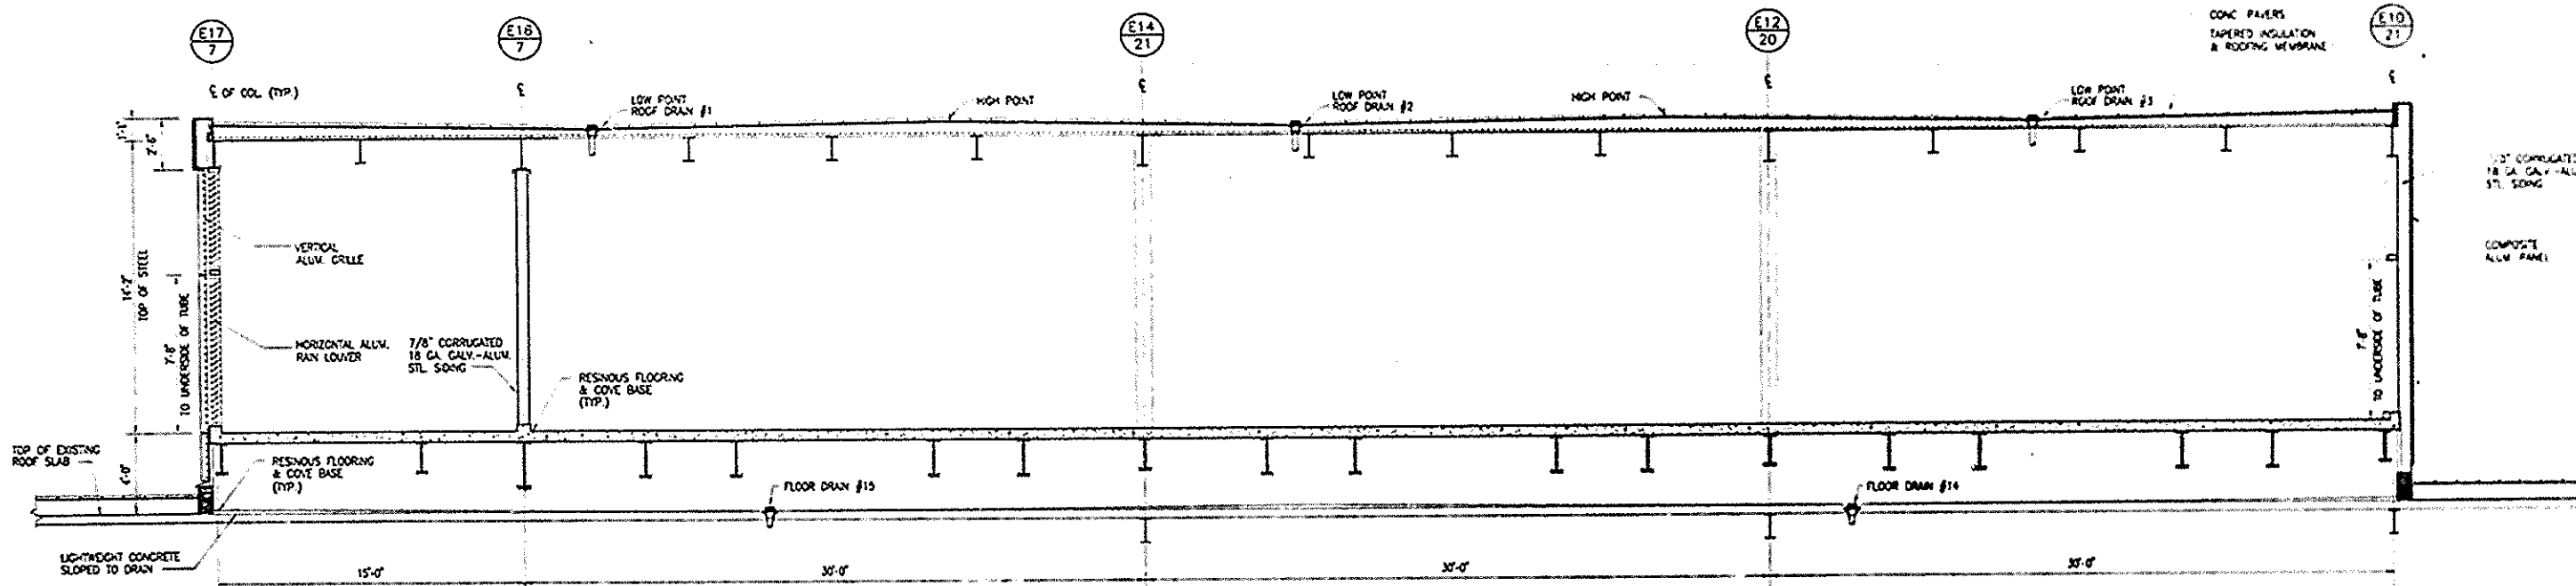

2 SECTION



No.	Date	Revision	Approved

Engineering Department
Design Division

The
World
Trade
Center

STANDBY POWER
5 WORLD TRADE CENTER

ARCHITECTURAL
BULKHEAD SECTIONS

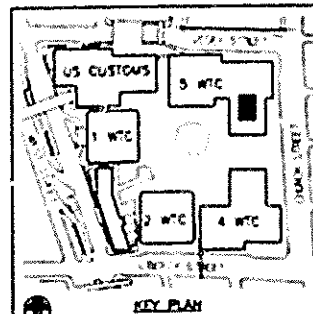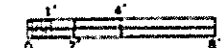

This drawing is subject to conditions in contract
and is not to be used for any other purpose
without the written consent of the Port Authority
and the Architect.

Drawn by: J.M.K.
Checked by: J.M.K.
Date: 11/17/97
Contract Number: WTC-945071
Drawing Number: A2-05